TMO/38539

Phase 3

SURVEYED	GOOGLE DRIVEN
N	Y

Closure details:

The Street closed from a point 45m east from the junction with Chappel Road, closed for a further 80m east.

SP1 X 1 1050

The Street Closed
Access as far as Harvester Way

SP2 X 3 1050

The Street Closed ahead
No access to Greenfield Drive

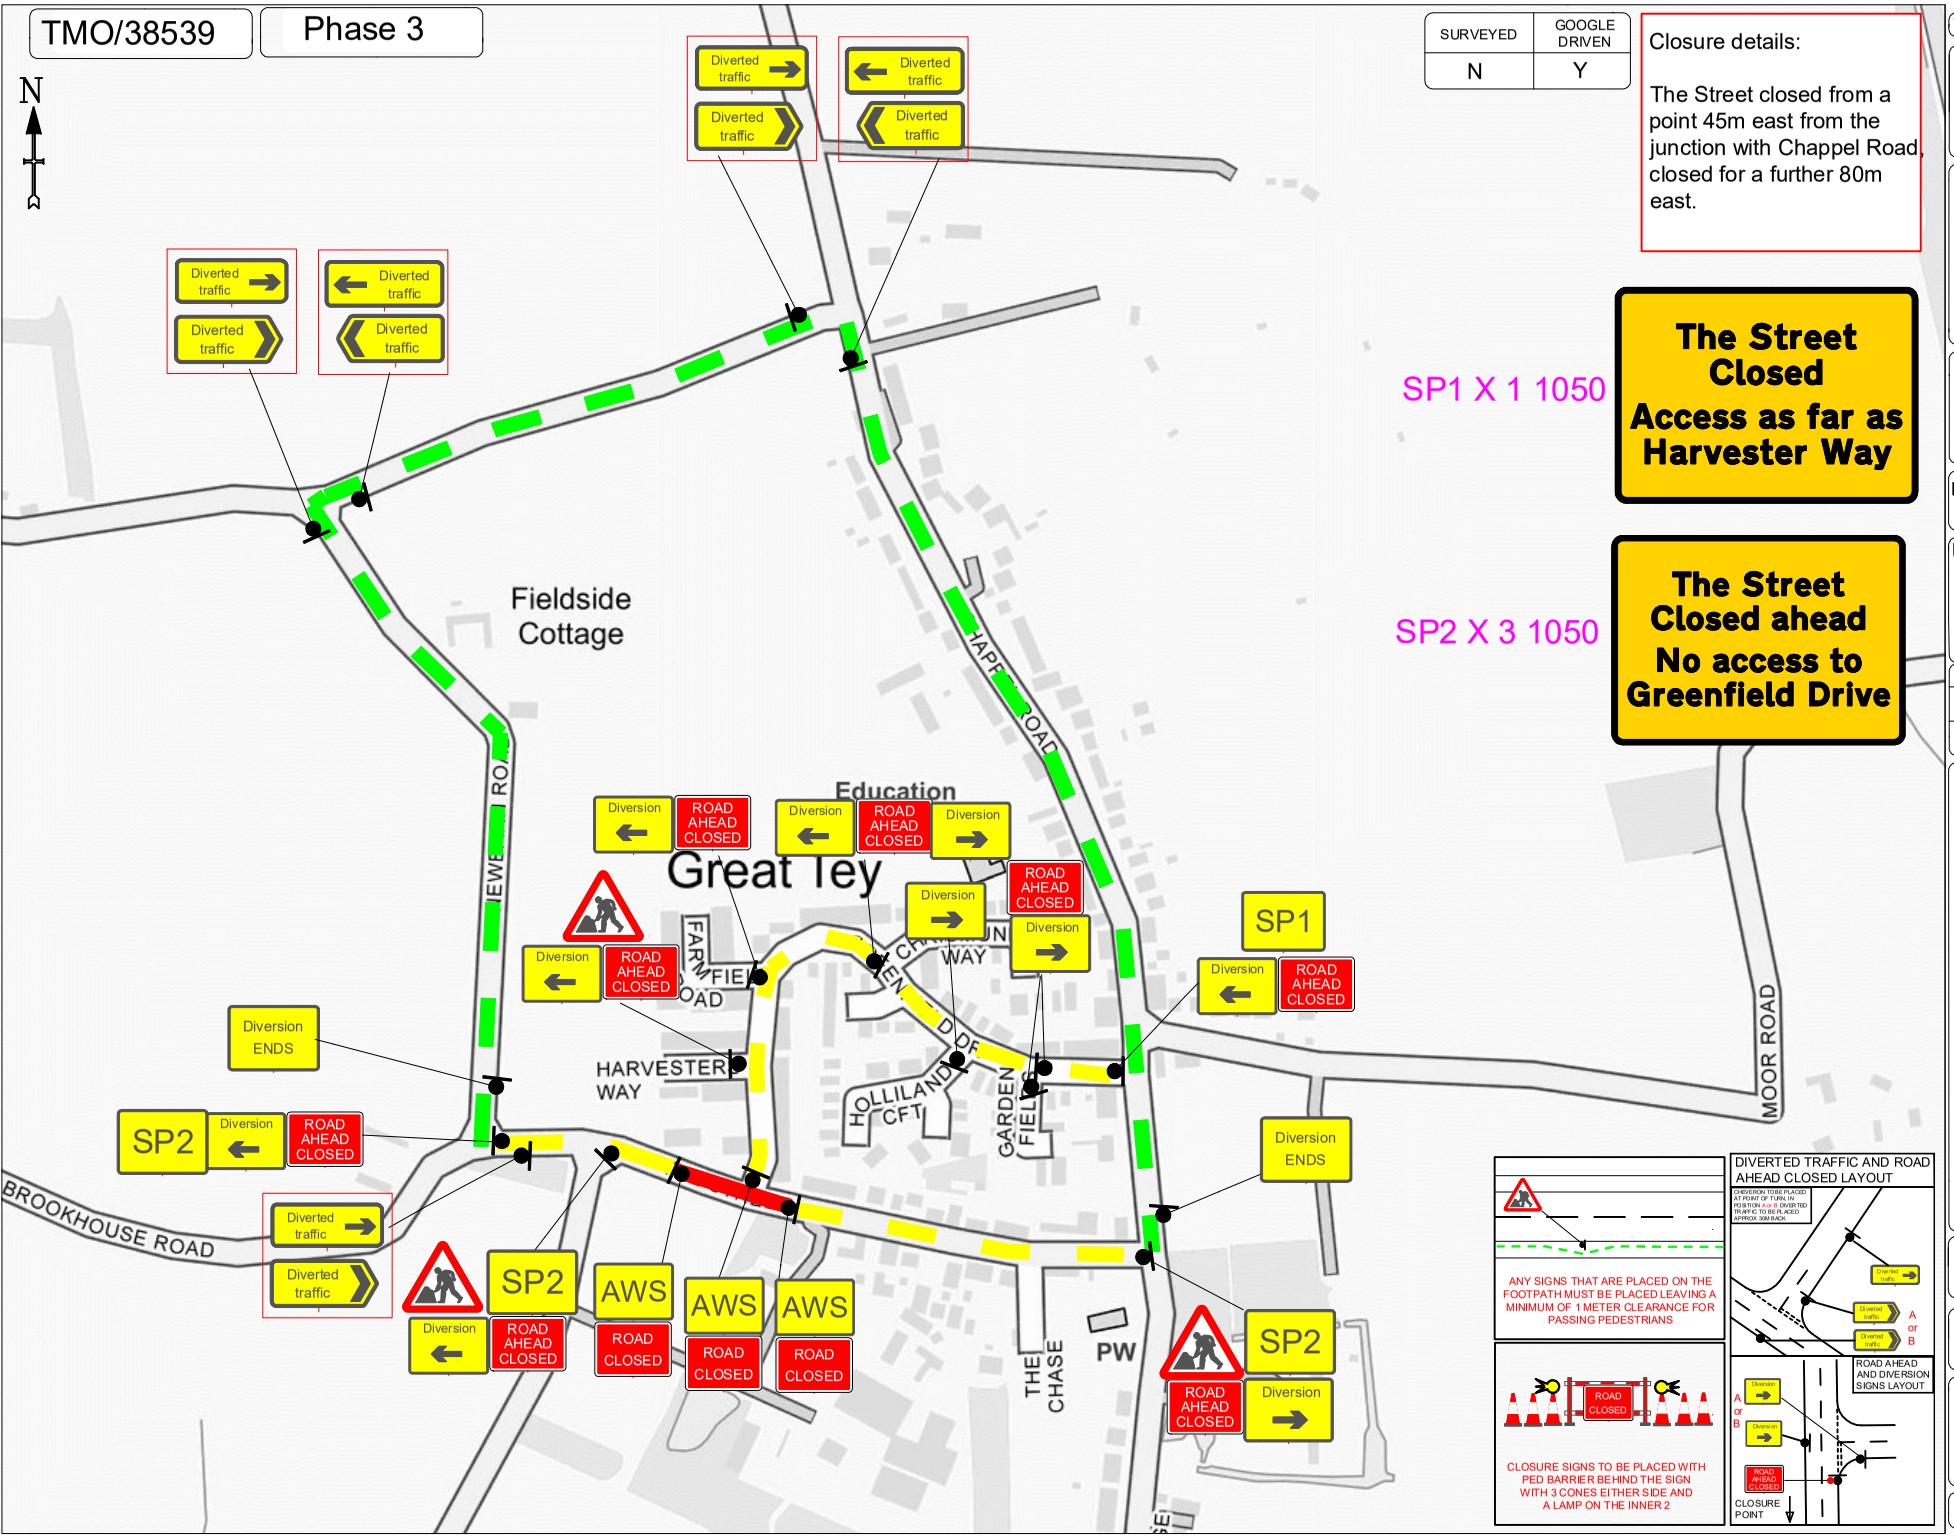

TMO-PL-009rev20 | Review due - 01/12/24

TMO Highways
Building 1, Roy Humphrey Site
A140, Eye, Suffolk, IP23 8AW
Tel:01379 676462

Customer Details:

Centaur CONSTRUCTION

Customer ref: CC29/1
Agent: Matt Weeks

Drawing Details:
TM Type: Road Closure
Location: THE STREET,
GREAT TEY,
CO6 1JT

Planner: Jasmine Woods
Email: jasmine.woods@tmohighways.co.uk

Key
- Sign Diagram
- AWS - Advances Location
- Road Closure Location
- Access Only
- Diversion Route
- 12AB Install Signs

Drawn/Revised					
Drawn by	JW	Revised by	–	Revision number	00
Date	10.10.24	Date	–		

Main Diversion Route;

Newborn Road,
Earls Colne Road,
Chappel Road,

and Vice Versa

TOTAL NUMBER OF SIGNS:- 37

Drawing checked via email by; TG

PLEASE NOTE :
a. All Traffic Management to comply with current chapter 8 and Safety at Street Works and RoadWork's (A code of practice).
b. All road markings and signage to conform to the Traffic Signs Regulations and General Directions 2016.

This Drawing has been produced for the specific client and project as defined in drawing and customer details and is not intended for any other purpose.